Basic rules for a system serving two floor levels
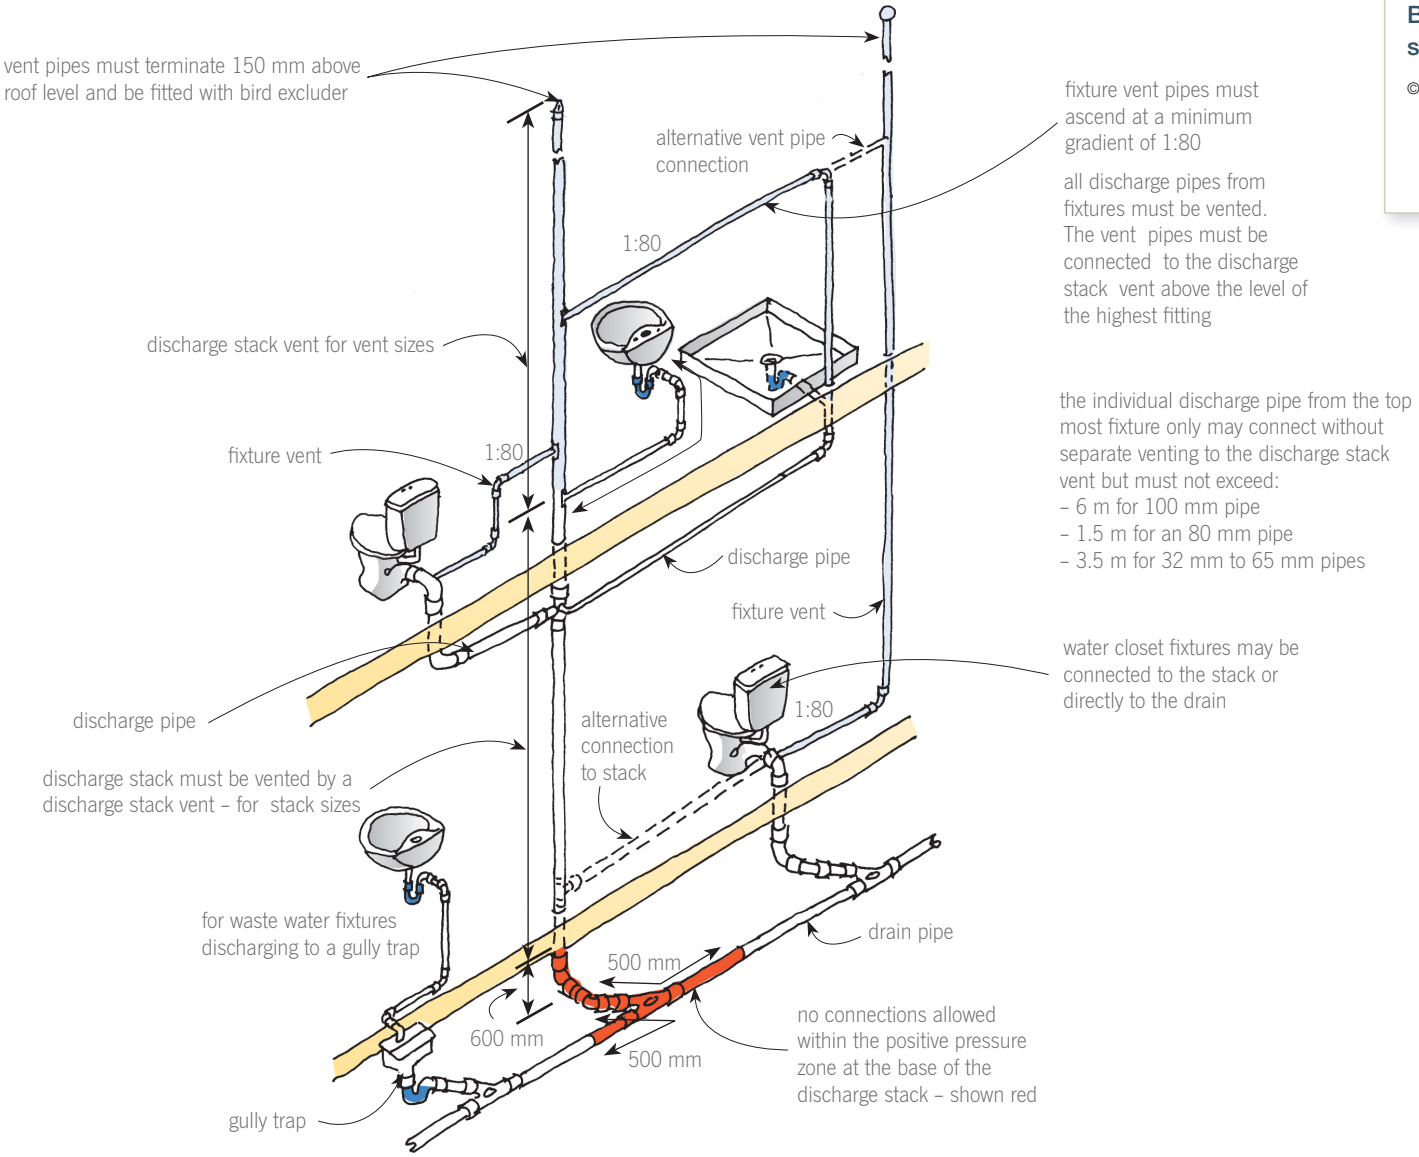
© BRANZ 2009